FINIAL OPTION:

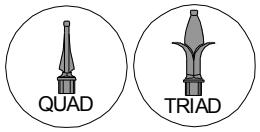

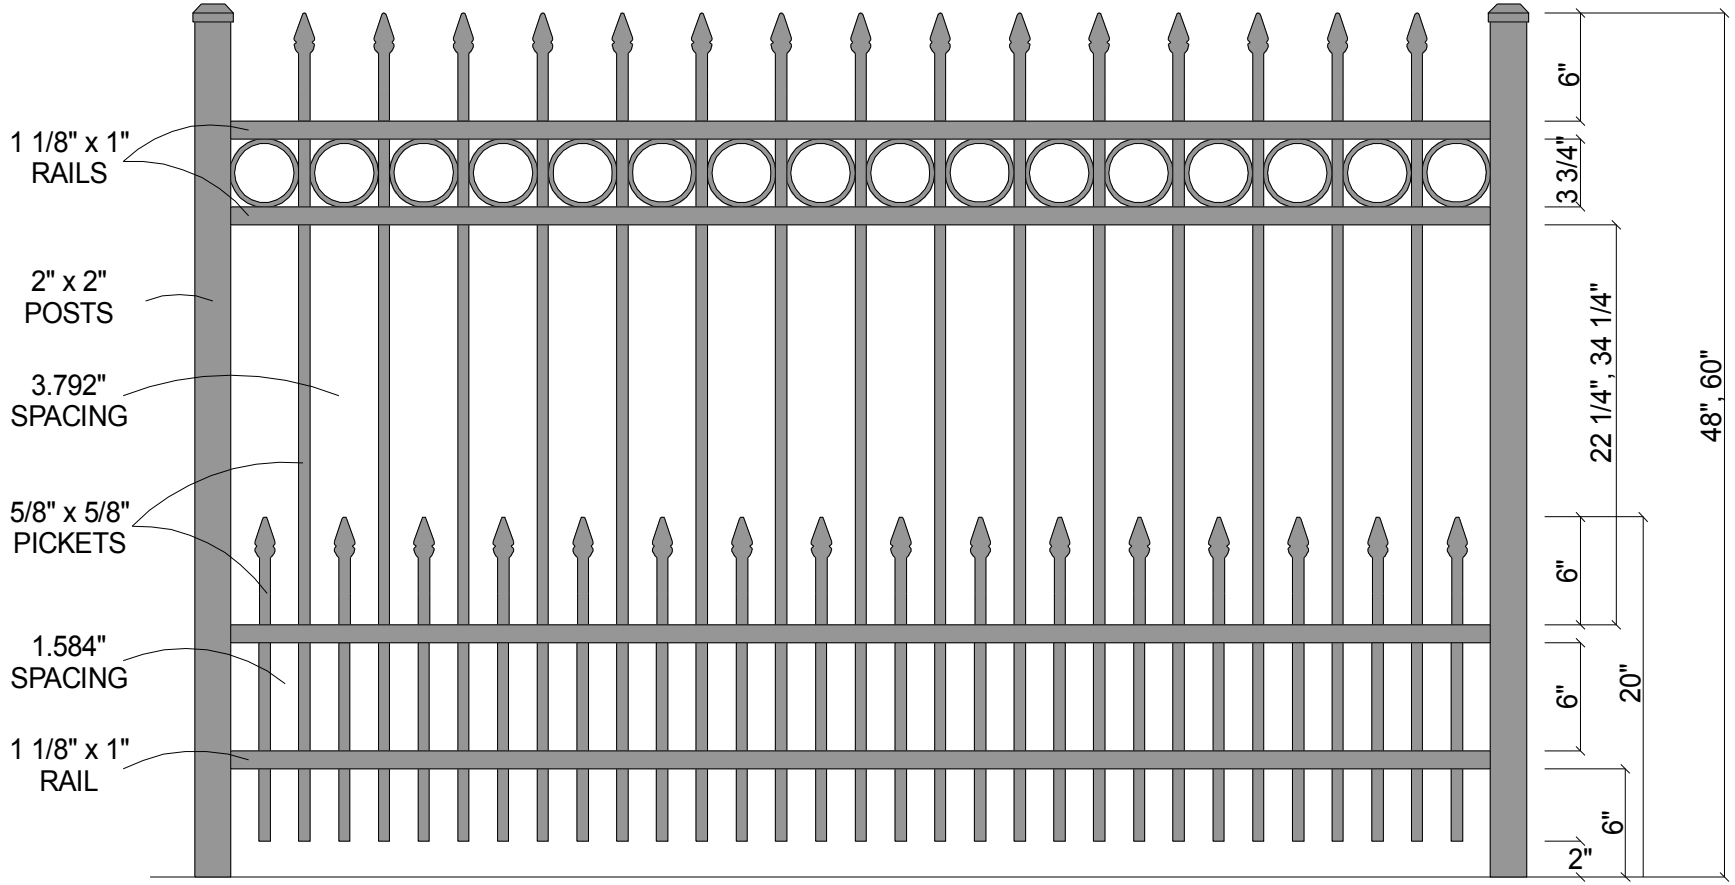

Post Size	
48" Tall	2" x 2" x 6 1/2'
60" Tall	2" x 2" x 7 1/2'

COURTYARD
Aluminum Fence Systems

CourtYard® Aluminum Fence

Scale: 3/32" : 1"		Drawn By: J.D.S.
Date: 8/04/08		Revised:

0131R (with Short Picket Option)

As Shown:	Drawing Number:
6' x 48" 0131R with Short Picket Option	0131R-SPO