FINIAL OPTION:

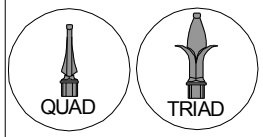

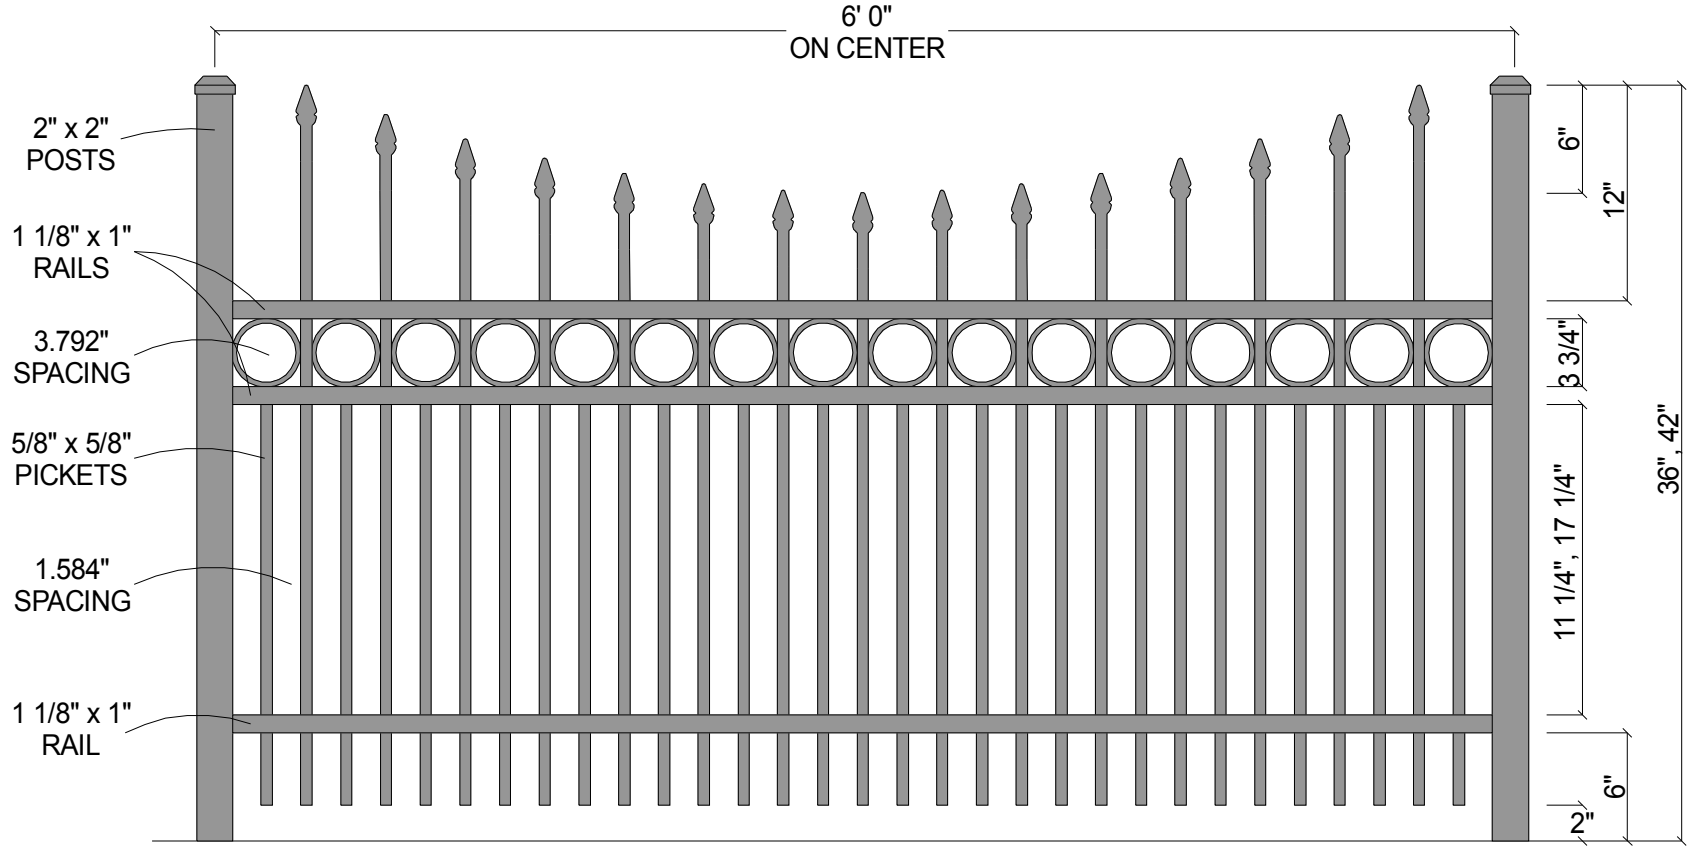

Post Size	
36" Tall	2" x 2" x 5 1/2'
42" Tall	2" x 2" x 6'

COURTYARD
Aluminum Fence Systems

CourtYard® Aluminum Fence

Scale: 3/32" : 1"		Drawn By: J.D.S.
Date: 8/05/08		Revised:

0131R Concave (w/Short Picket Option)

As Shown:	Drawing Number:
6' x 42" 0131R Concave w/Short Picket Option	0131RCncv-SPO-36-42